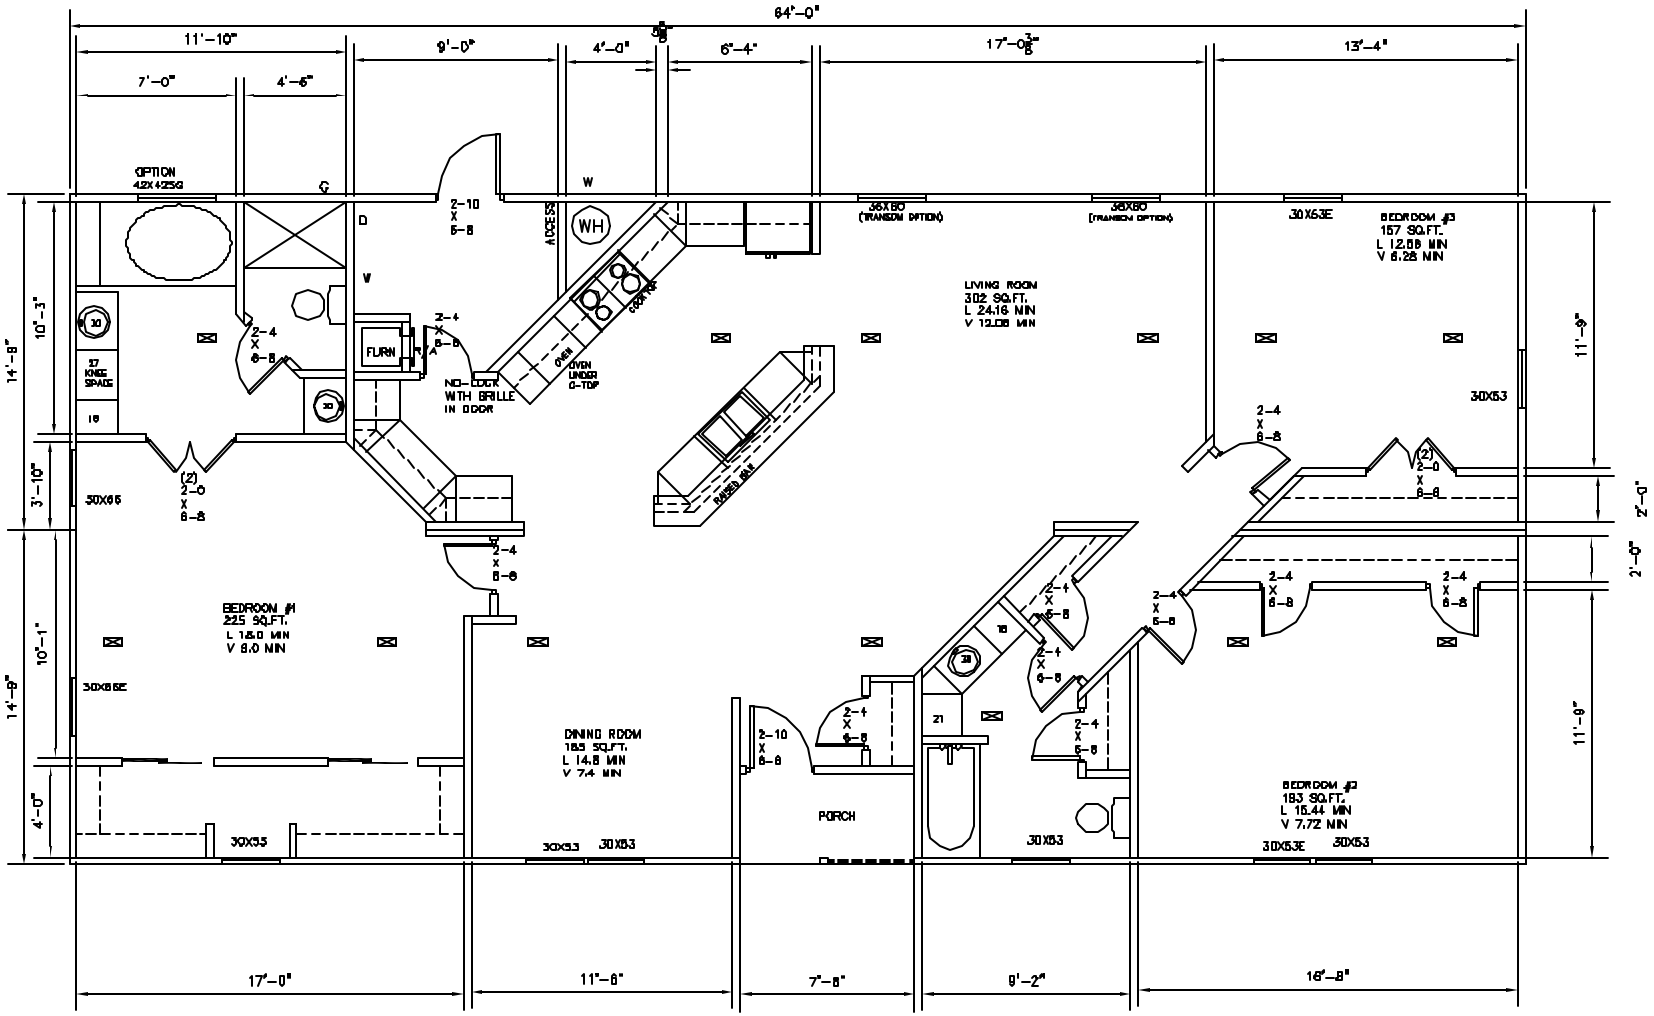

32X64 STAR

REVISIONS
1. 3-12-08 CHANGED KITCHEN LAYOUT
2. 3-12-08 ELEC AROUND KITCHEN CHANGE
3. MOVED THERMOSTAT 3-12-08
4. CHANGED BATH #1 CABINETS 3-12-08
5. 3-12-08 ADDED 42X42SG OPTION

HORTON HOMES, INC.
EATONTON, GA 31024
32X64 STAR

DRAWN BY:	
SCALE:	
DATE 2-21-08	REV: 3-12-08
DWG. #	